PREMISES MAP 1

LEGEND
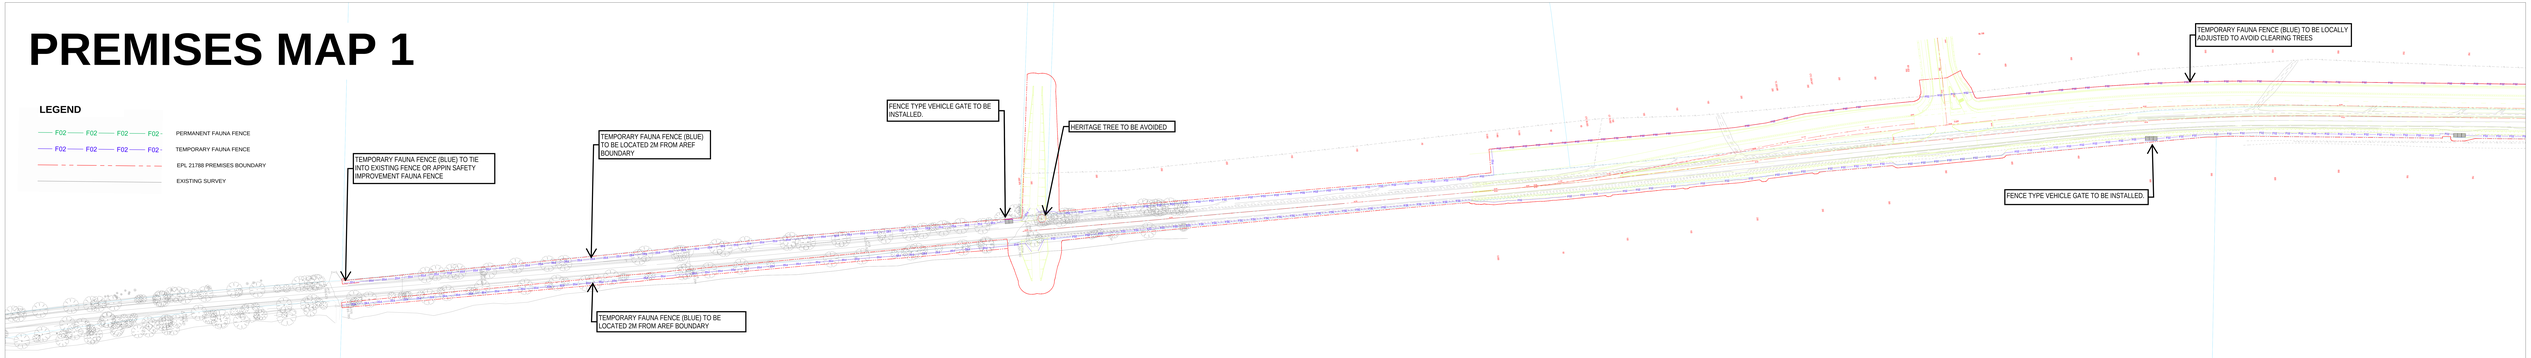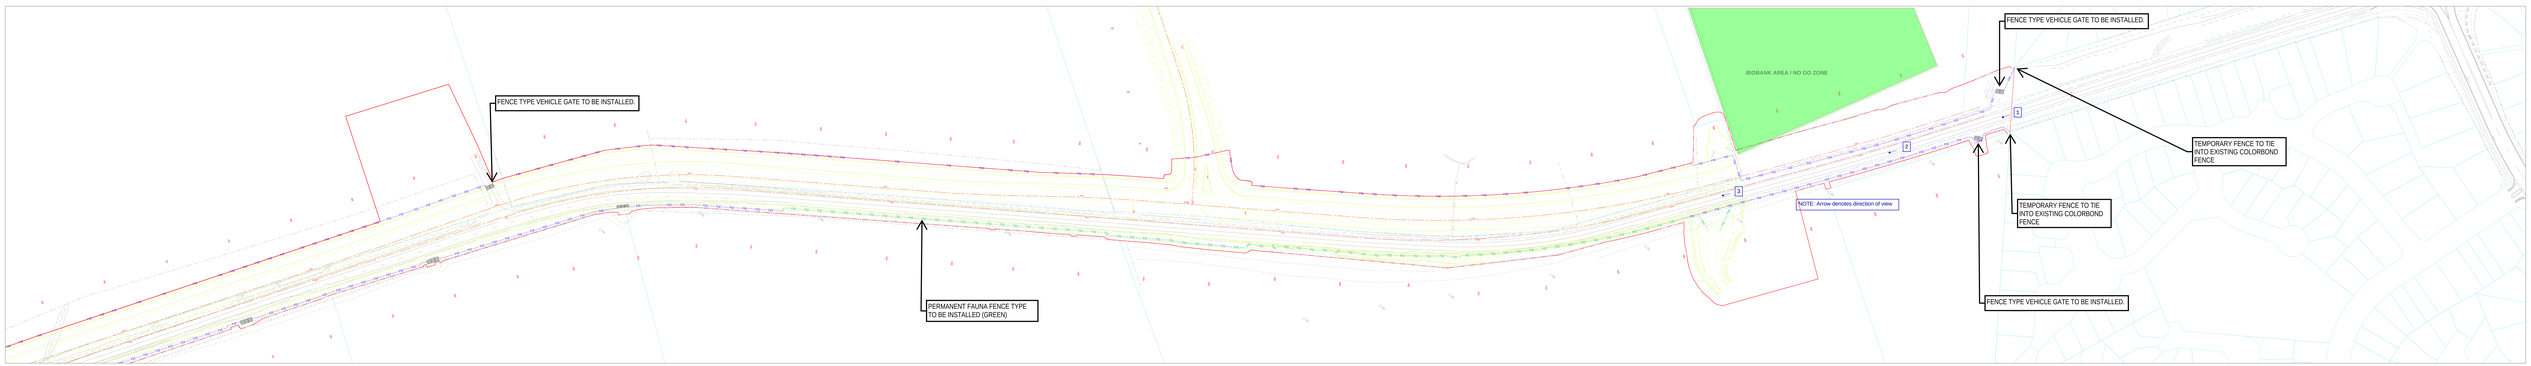
F02 F02 F02 F02	PERMANENT FAUNA FENCE
F02 F02 F02 F02	TEMPORARY FAUNA FENCE
	EPL 21788 PREMISES BOUNDARY
	EXISTING SURVEY